MARQUEE
40m x 20m

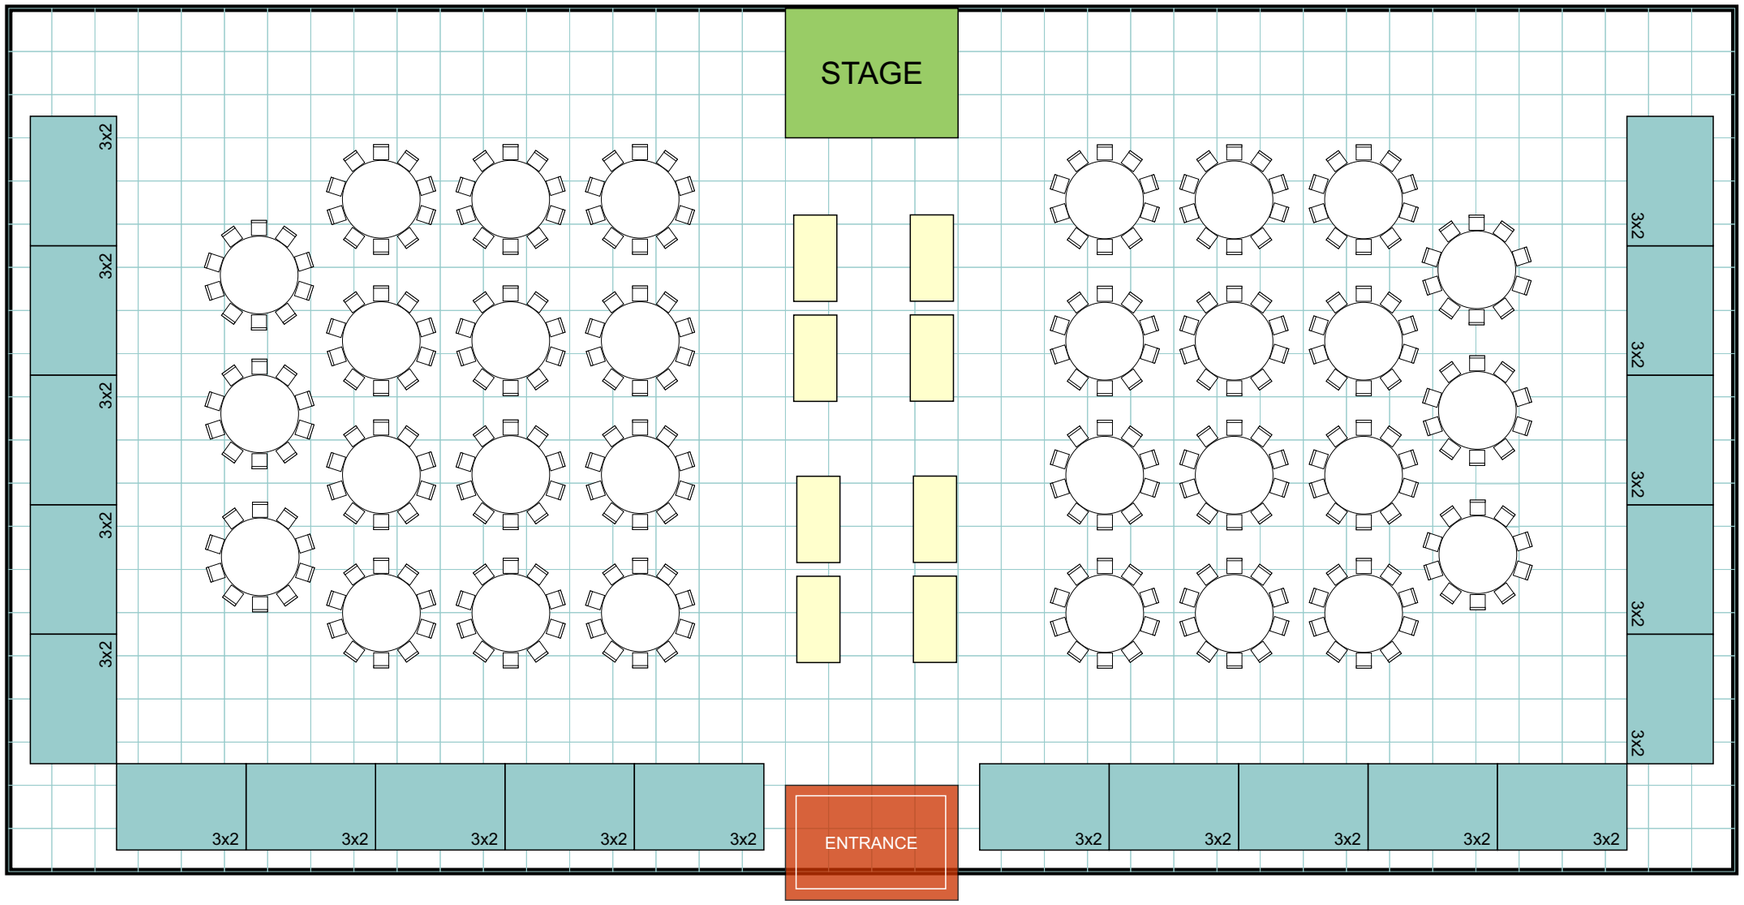

NOTE: FLOORPLAN TO BE APPROVED BY SAFETY OFFICER

THE WORLD OF EVENTS
52 PAARDEN EILAND ROAD
CAPE TOWN
SOUTH AFRICA

www.gl-events.co.za

REVISION NUMBER	REVISION DESCRIPTION	REVISION DATE

CLIENT NAME:	ATKV GOUDINI SPA	PROJECT:	SHOW LAYOUT
		REVISION:	DWG NR: 001
SHOW:		PRINT SIZE : A3	PAGES: 1
VENUE:		DWG NAME:	FLOOR PLAN

PROJECT NUMBER:	
PROJECT STATUS:	DRAFT
ISSUE DATE:	00/00/2023
DESIGNER:	FD
ACCOUNT EXECUTIVE:	
APPROVAL DATE:	